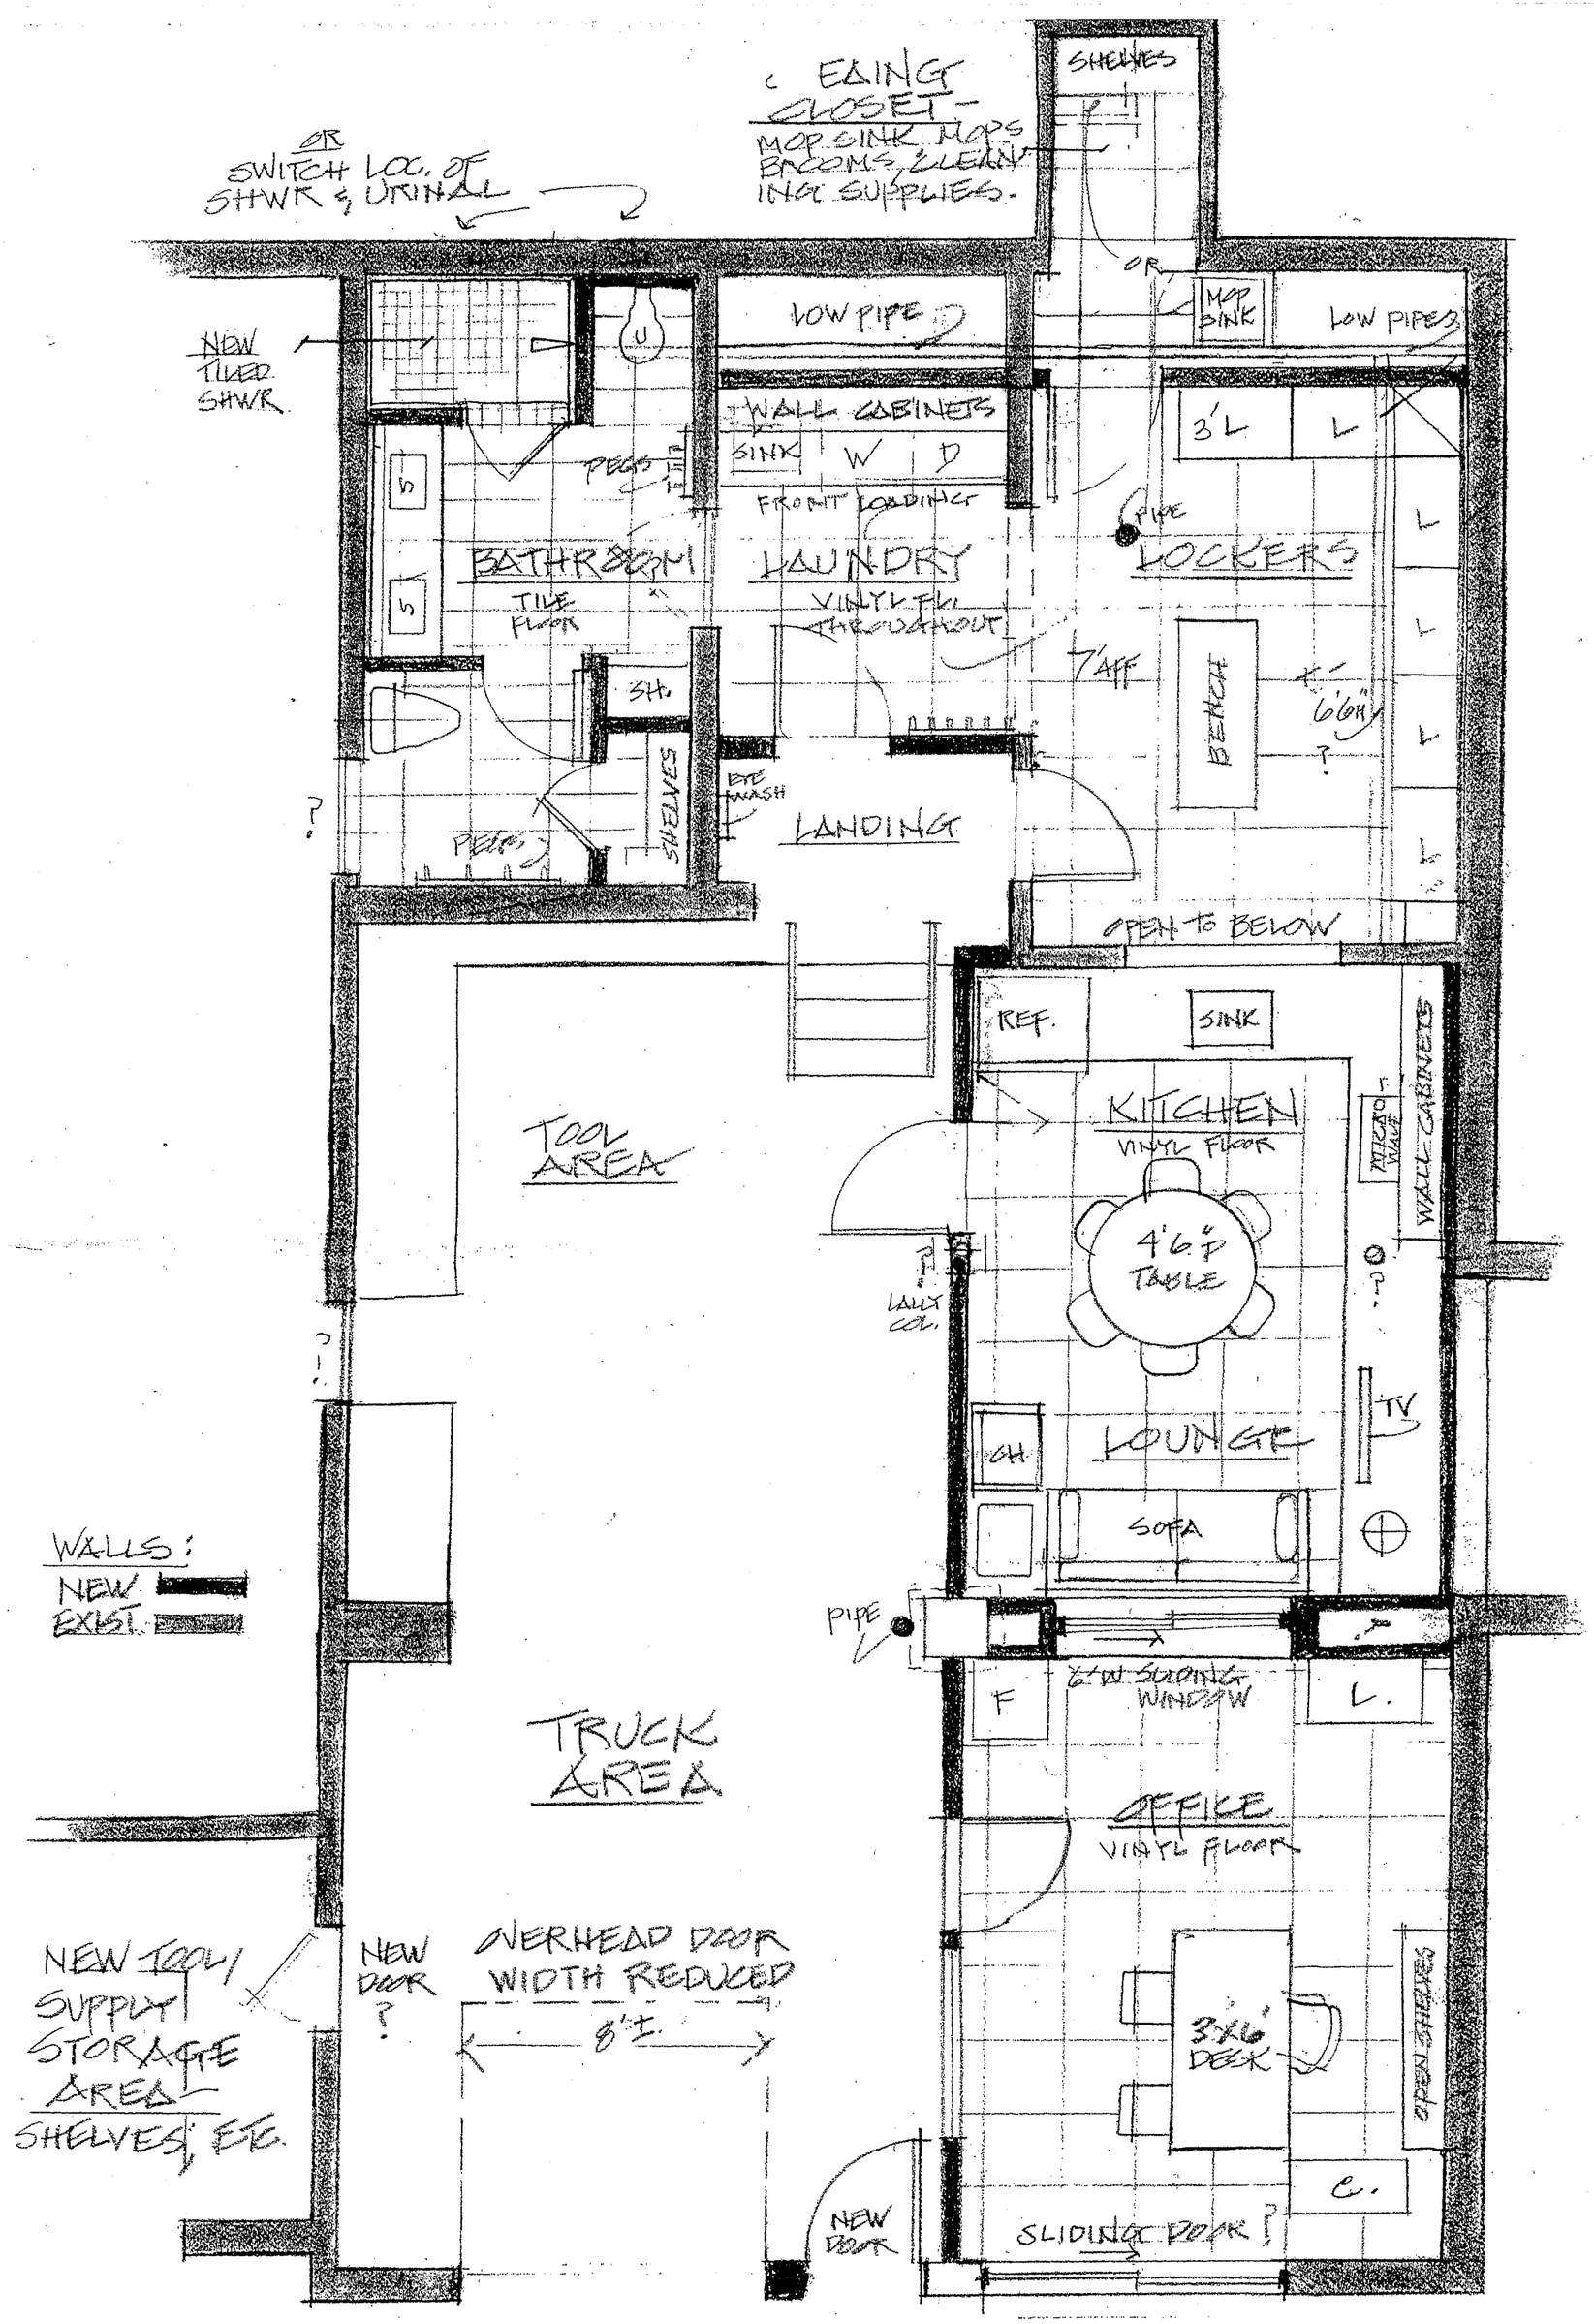

CHEVY CHASE VILLAGE
PUBLIC WORKS AREA
PRELIMINARY PLAN

NANCY ELLIOTT 7/11
SCALE 1/4" = 1'0" (T.B.C.)