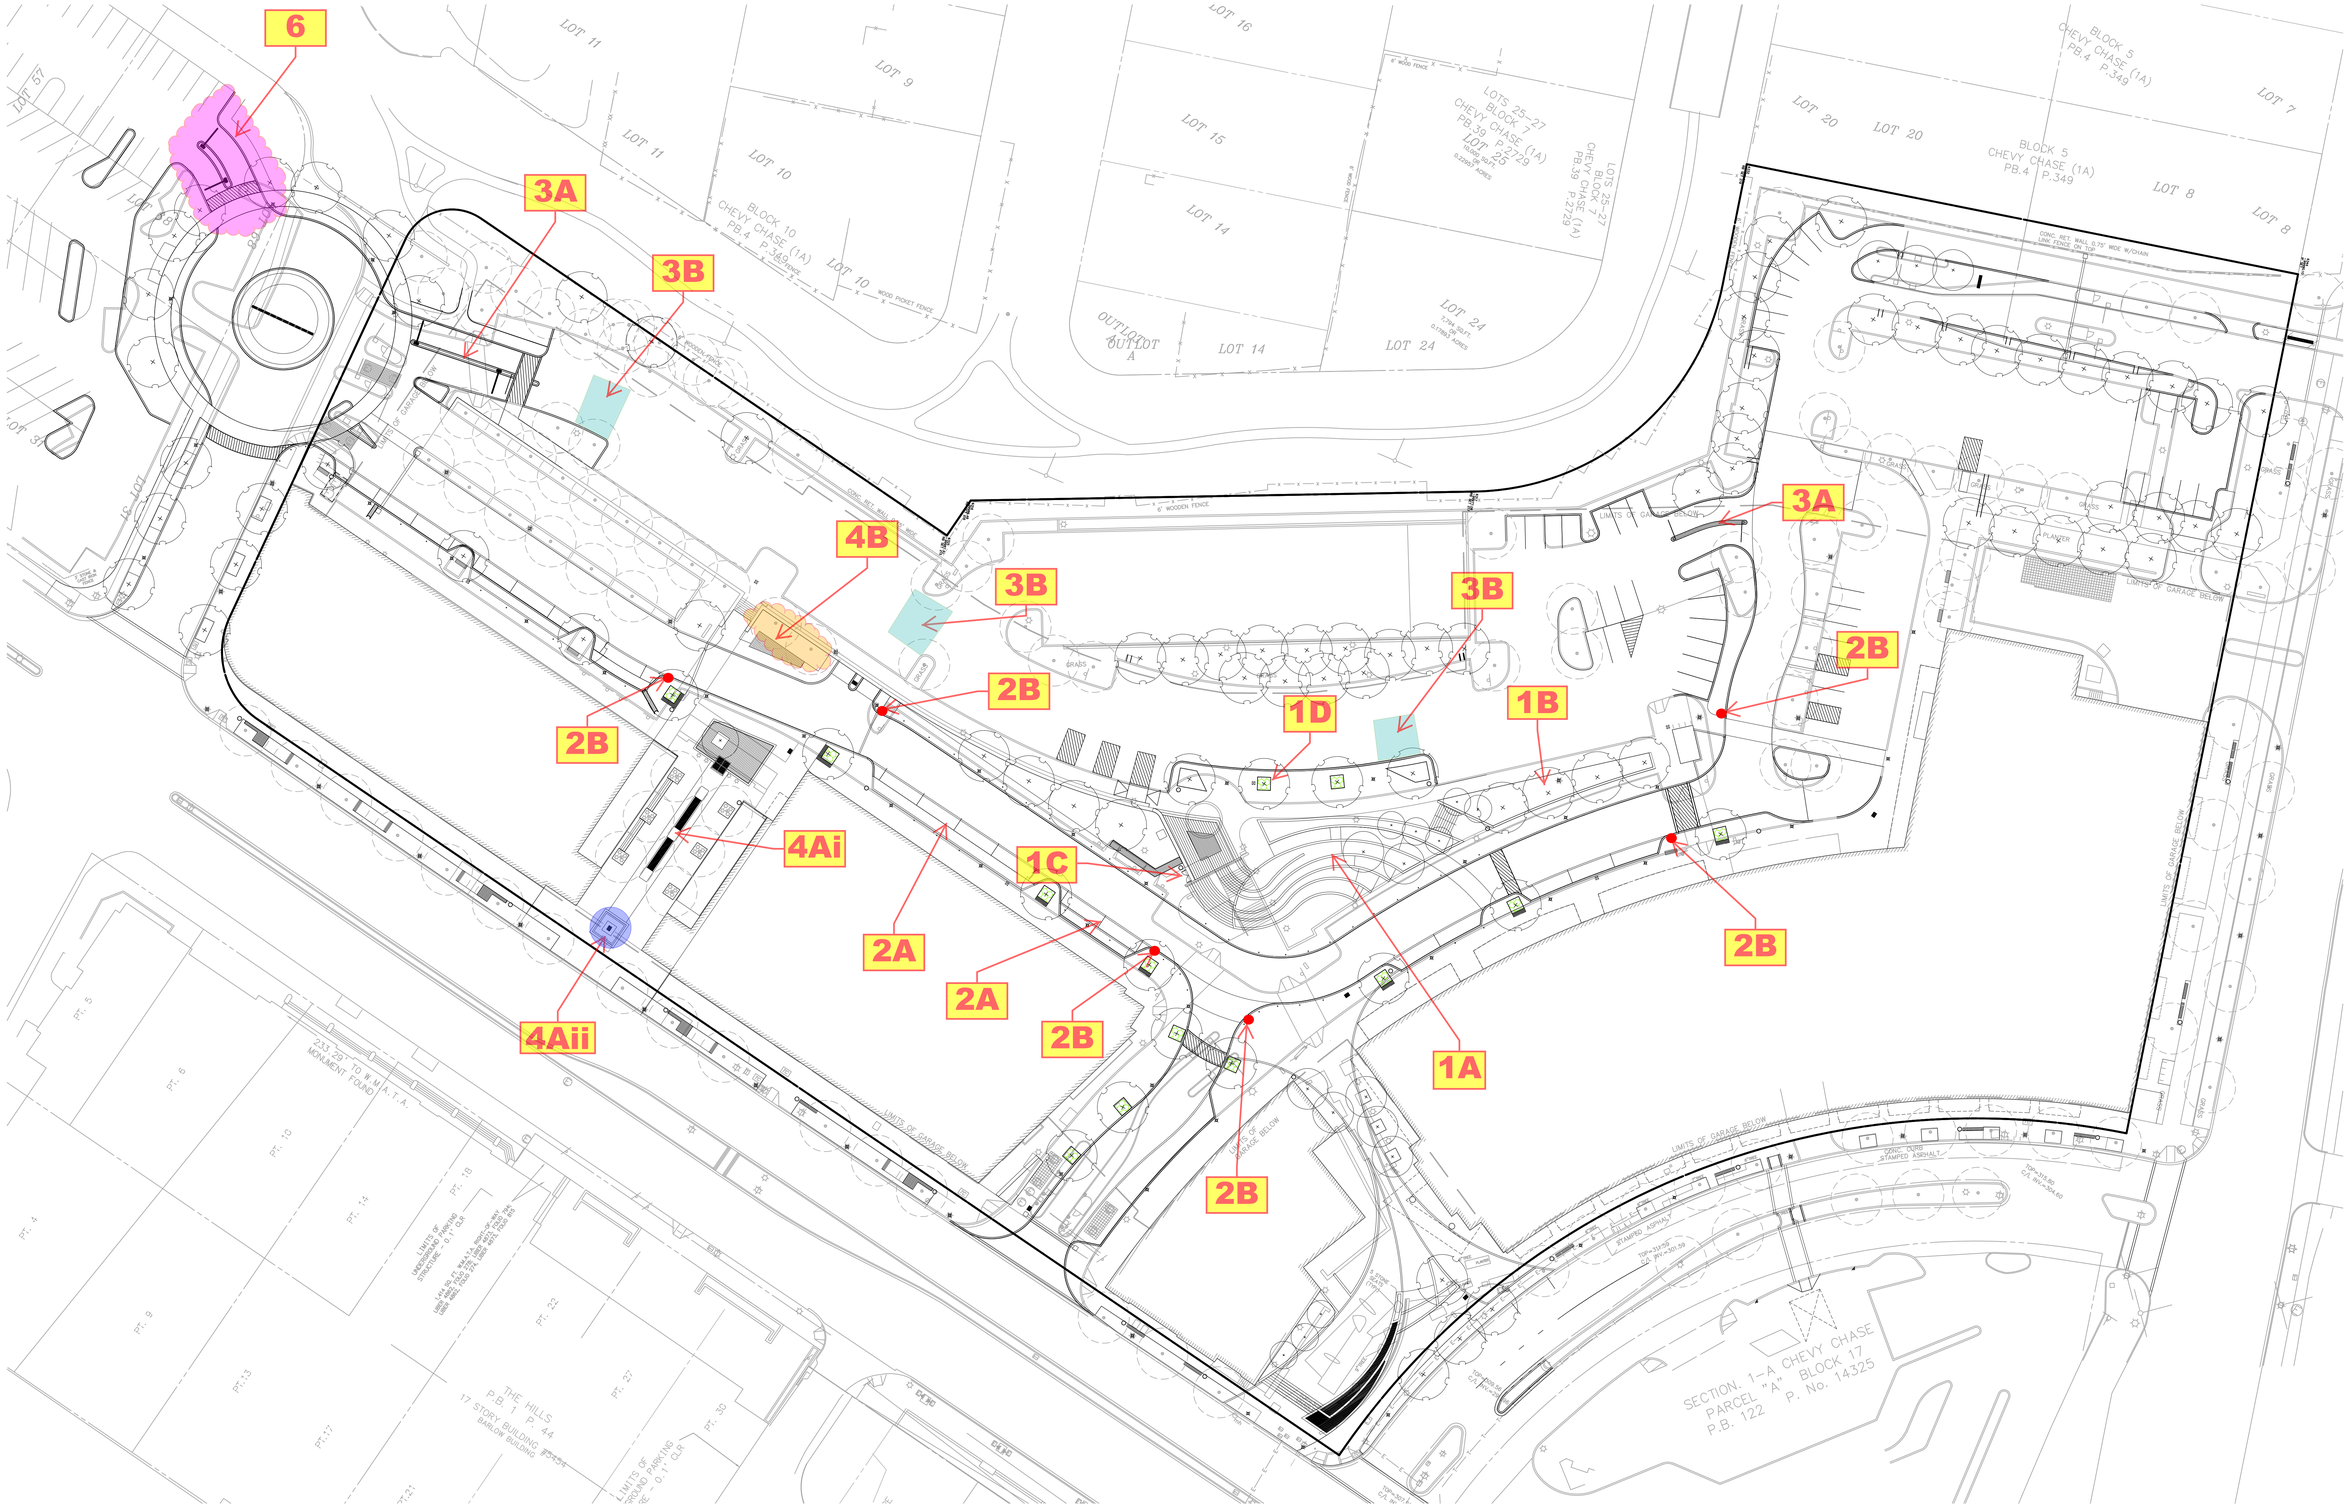
6
3A
3B
4B
3B
2B
2B
4Ai
4Aii
2A
2A
1C
2B
2B
1D
3B
1B
3A
2B
2B
1A
LOT 11
LOT 9
LOT 10
LOT 16
LOT 15
LOT 14
LOT 24
LOT 20
LOT 8
LOT 7
BLOCK 10
CHEVY CHASE (1A)
PB.4 P.349
BLOCK 5
CHEVY CHASE (1A)
PB.4 P.349
LOTS 25-27
BLOCK 7
CHEVY CHASE (1A)
PB.39 P.272
OUTLOT A
6' WOOD FENCE
WOOD PICKET FENCE
CONC. RET. WALL
LIMITS OF GARAGE BELOW
GRASS
PLANTER
233.29' TO W.M.A.T.A. MONUMENT FOUND
THE HILLS
P.B. 1 P. 44
17 STORY BUILDING
BARLOW BUILDING
LIMITS OF UNDERGROUND PARKING STRUCTURE
SECTION 1-A CHEVY CHASE
PARCEL "A" BLOCK 17
P.B. 122 P. No. 14325